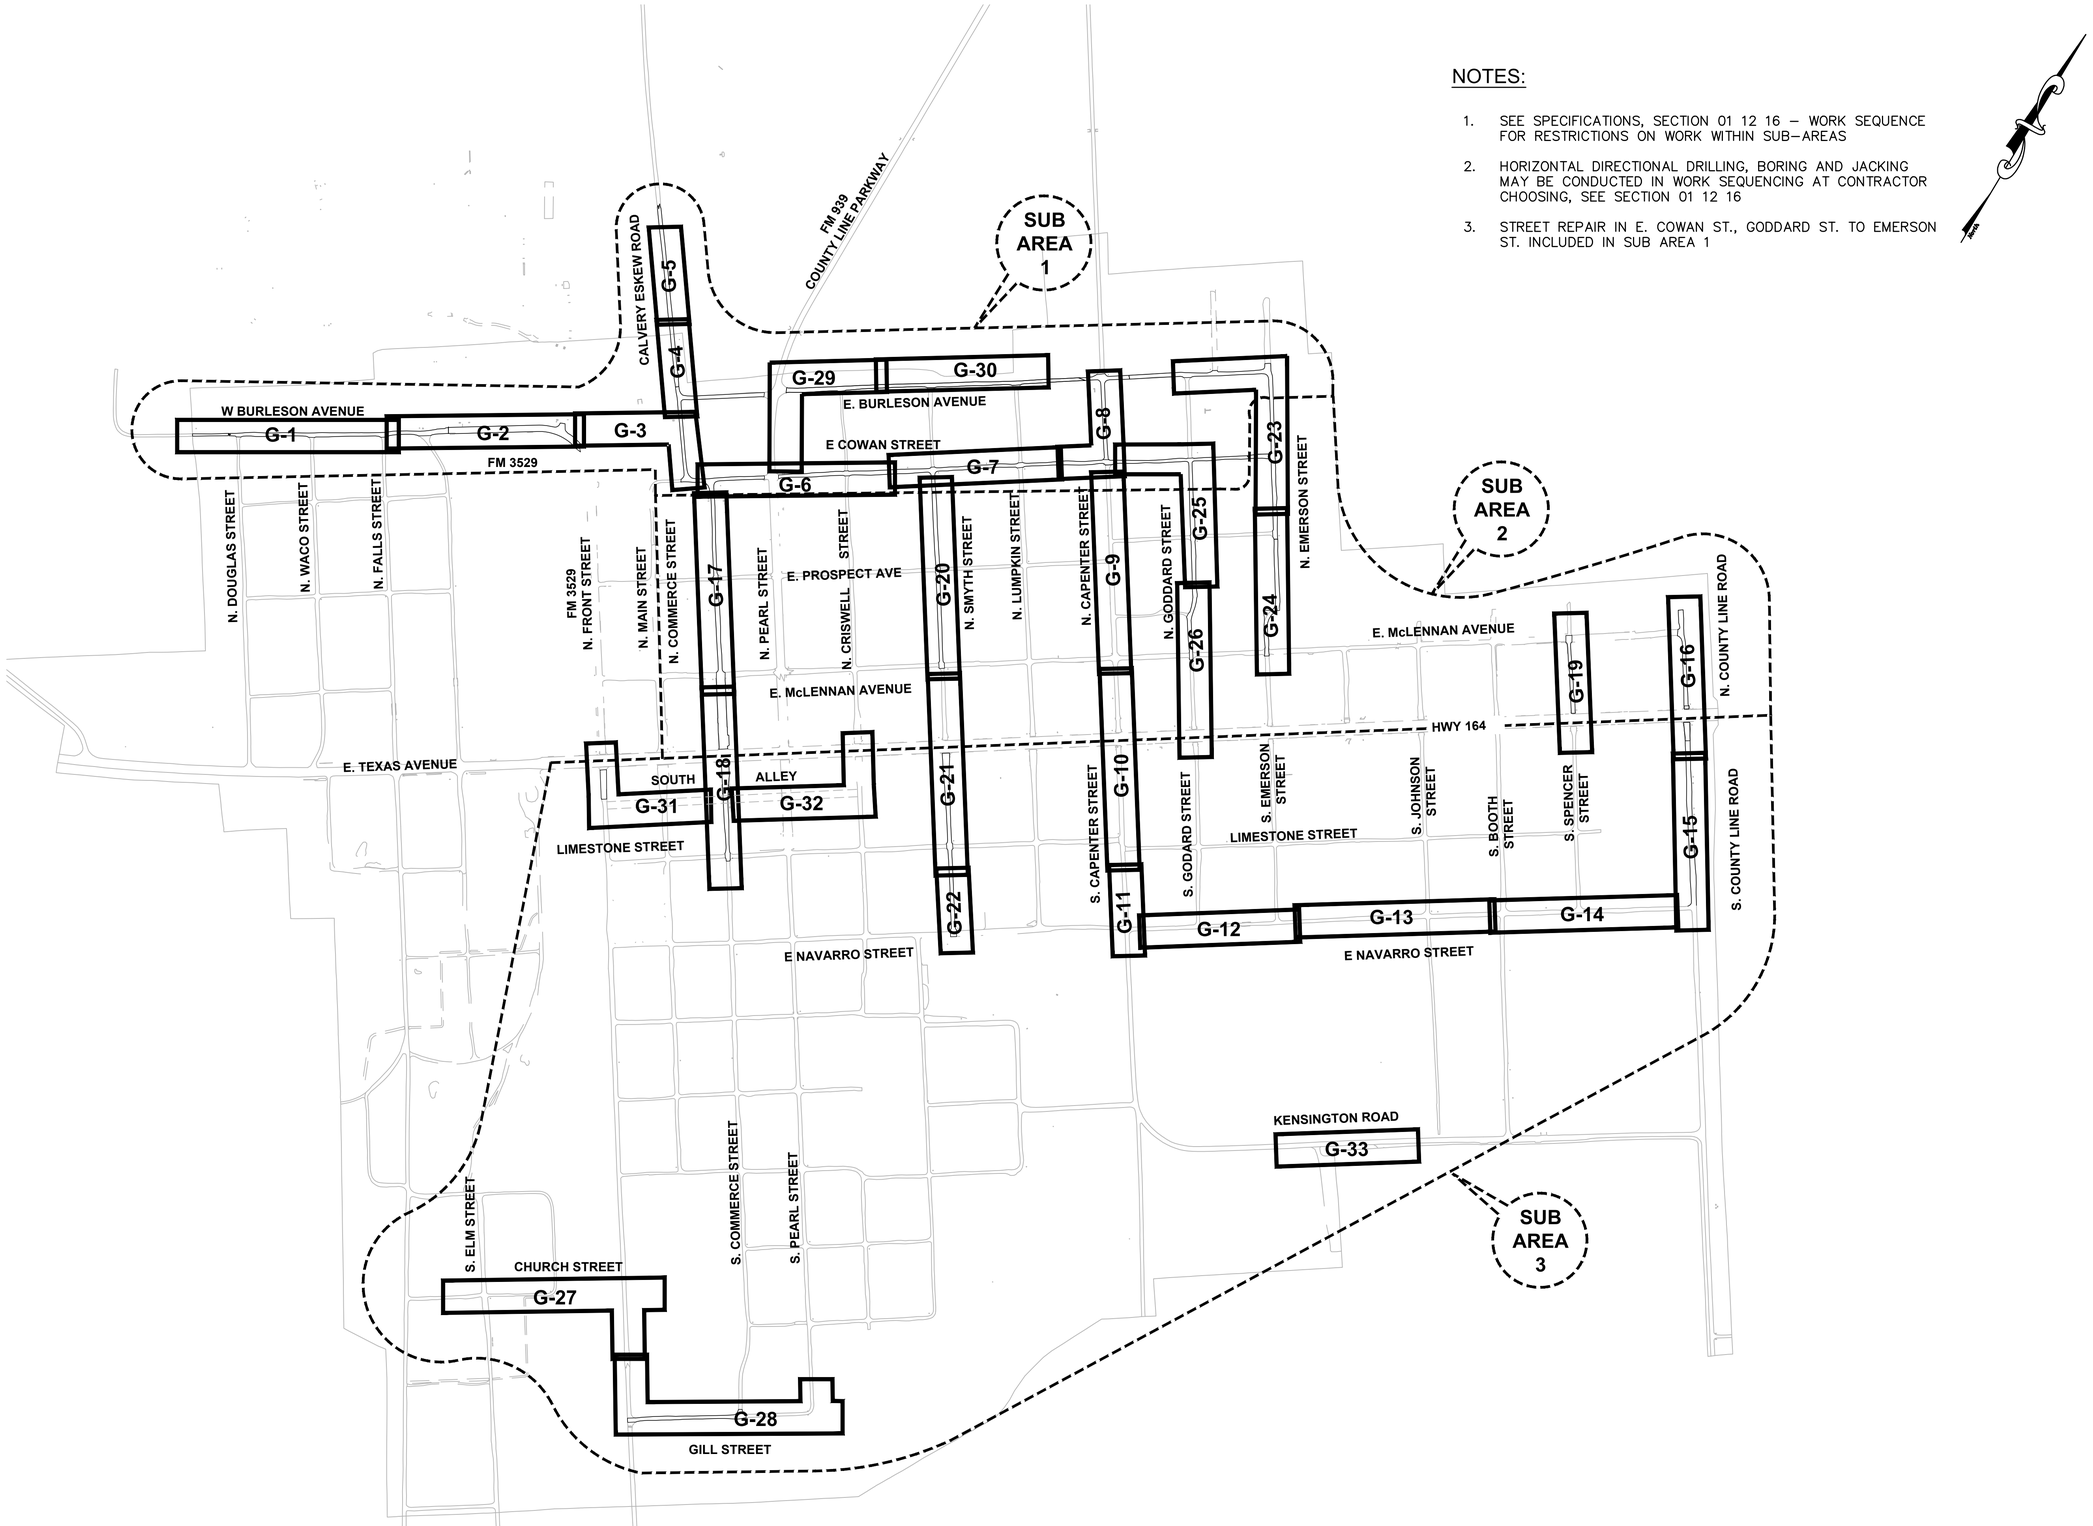

NOTES:

1. SEE SPECIFICATIONS, SECTION 01 12 16 – WORK SEQUENCE FOR RESTRICTIONS ON WORK WITHIN SUB–AREAS
2. HORIZONTAL DIRECTIONAL DRILLING, BORING AND JACKING MAY BE CONDUCTED IN WORK SEQUENCING AT CONTRACTOR CHOOSING, SEE SECTION 01 12 16
3. STREET REPAIR IN E. COWAN ST., GODDARD ST. TO EMERSON ST. INCLUDED IN SUB AREA 1

No.	Revisions and Descriptions	By	Date

Copyright © 2018 MRB GROUP, P.C. All Rights Reserved

Project Title: CITY OF MART
CONTRACT 3 - DISTRIBUTION SYSTEM IMPROVEMENTS
McLENNAN COUNTY, TEXAS

Drawing Title: SHEET & SEQUENCING LAYOUT

Drawn By: BJJ
Checked By: TEC
Scale: 1" = 500'
Date: NOVEMBER 2018

STATE OF TEXAS
THOMAS E. CAPONI
54723
LICENSED PROFESSIONAL ENGINEER

Thomas E Caponi
Aug. 23, 2019

MRB group
Engineering, Architecture & Surveying
8834 N. Capital of Texas Highway, Suite 147, Austin, Texas 75759 Phone: (512) 436-8571
Corporate Office: The Culver Road Armory, 145 Culver Road, Suite 160, Rochester, New York 14620
Phone: 585-381-9250
TBPE Firm Number: F-10615
www.mrbgroup.com

Sheet No. N-3
3 of 48

Project No. 1300.15001

T:\1300.15001.000\dwg\Final Design\03 - DISTRIBUTION SYSTEM IMPROVEMENTS\N-3.dwg, 8/22/2019 10:36:12 AM, wjohnson